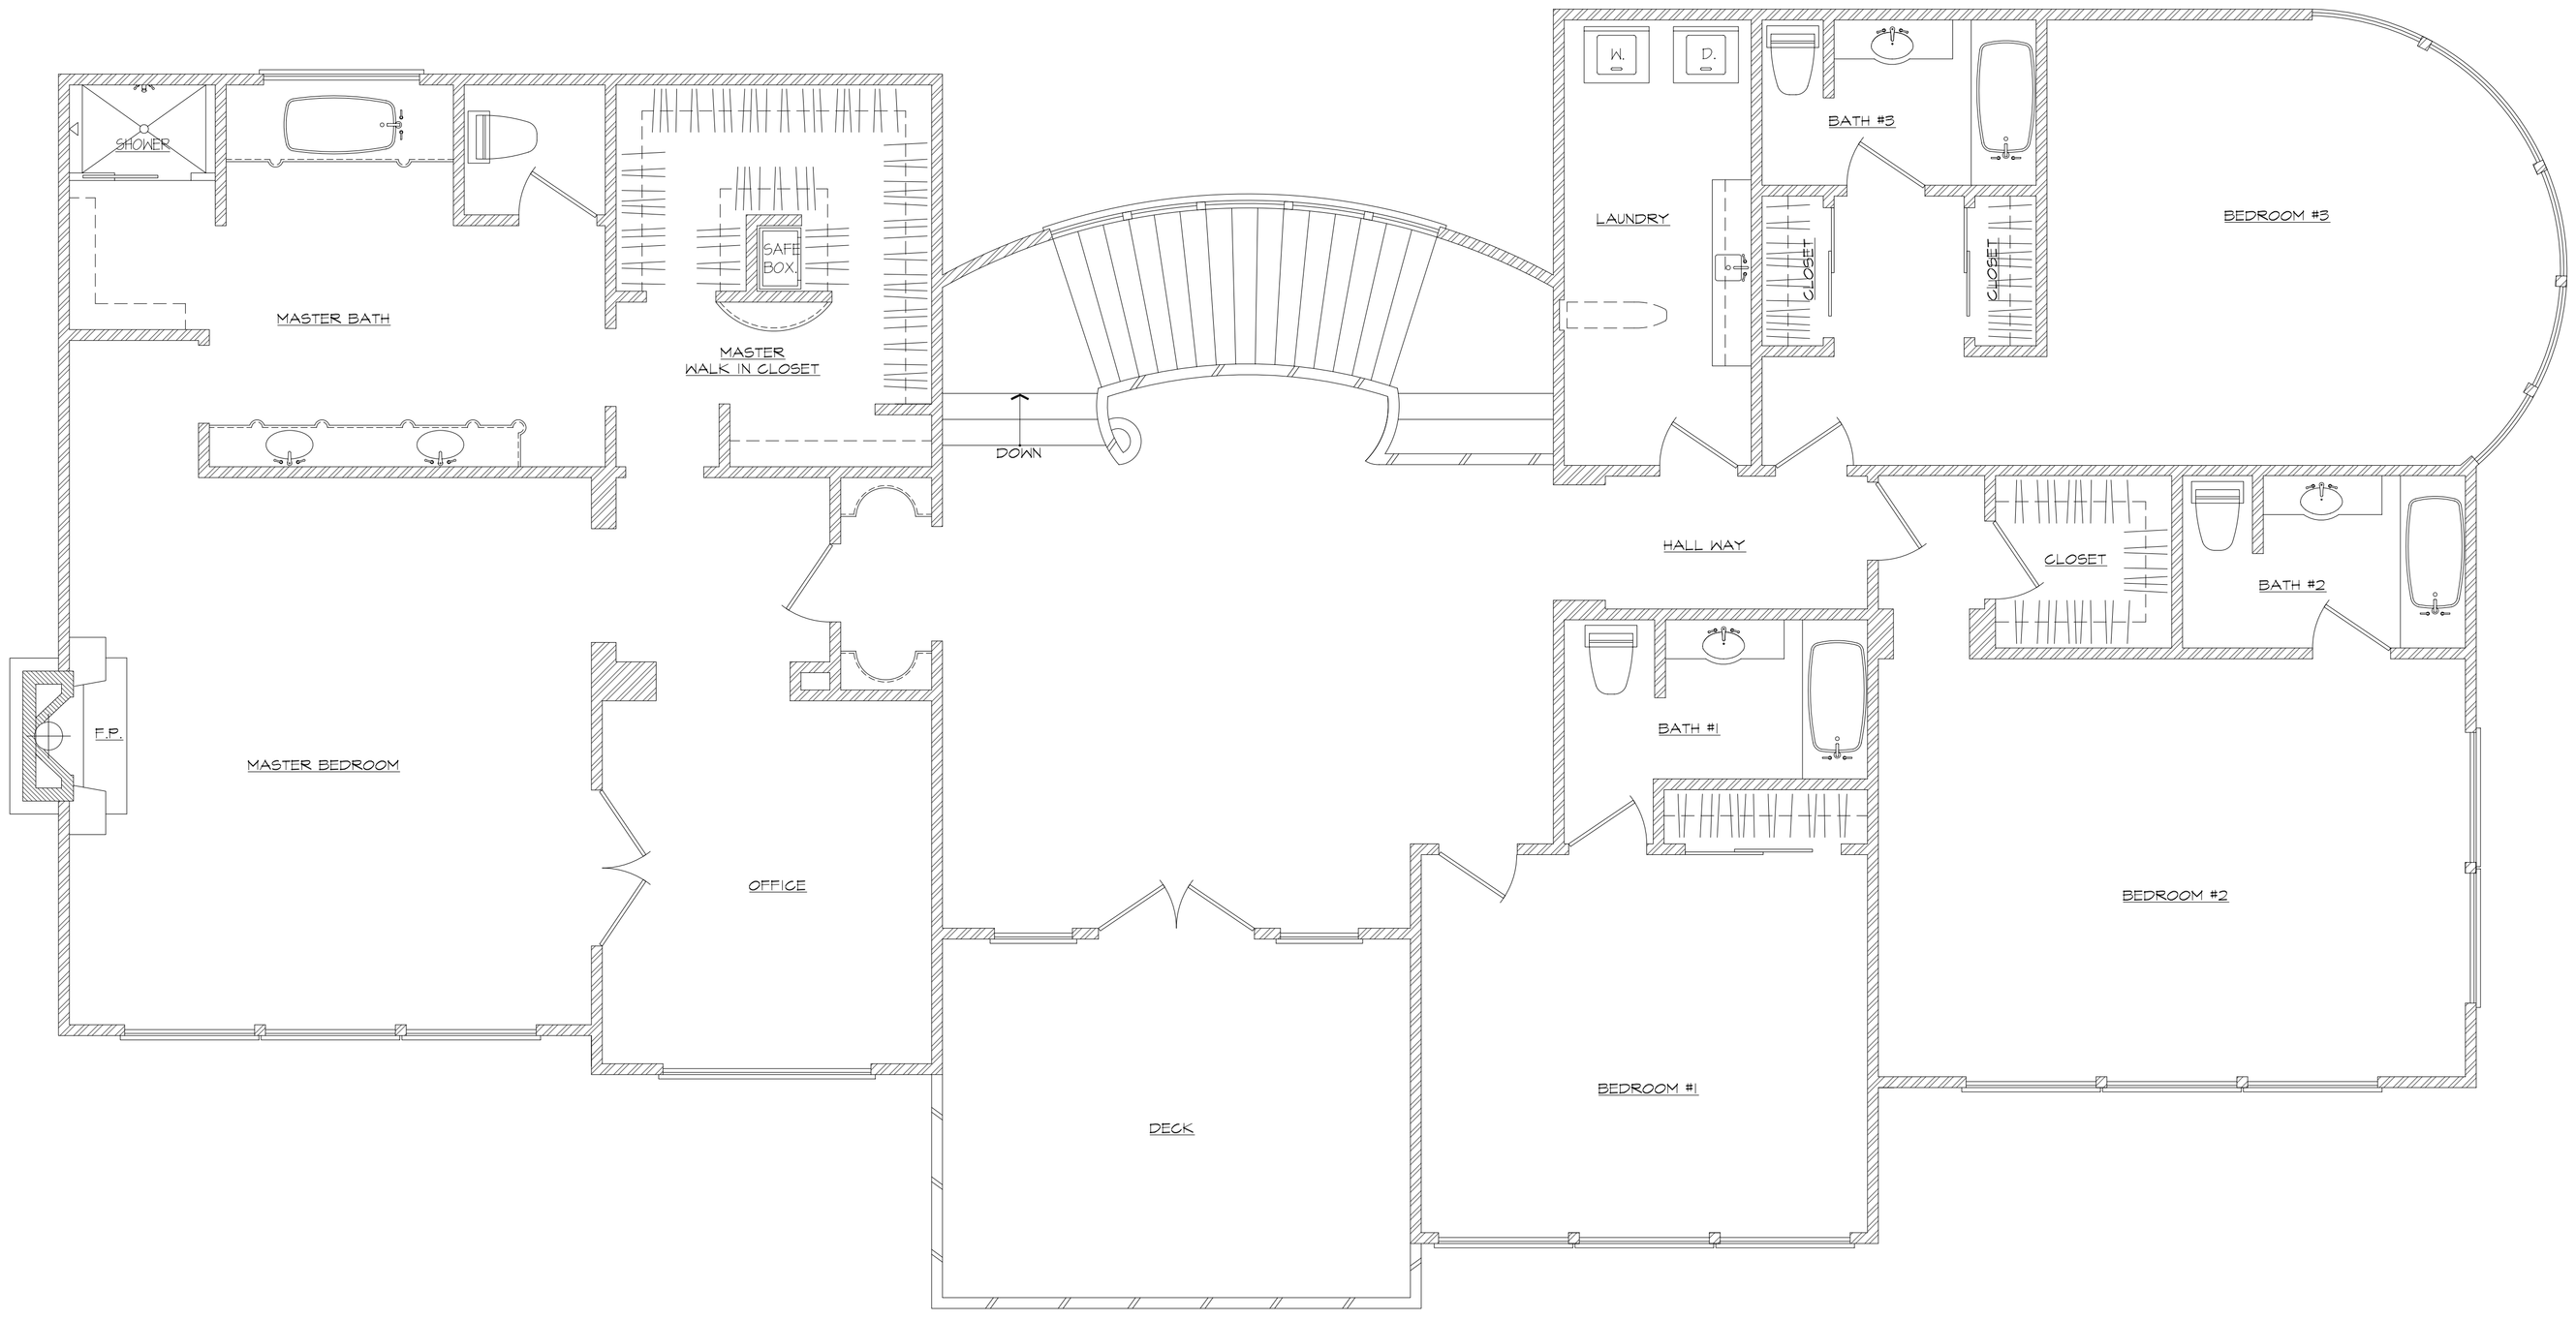


N PROPOSED UPPER FLOOR PLAN

1/4"=1'-0"

| REVISIONS | DATE | BY |
|---|---|---|
| | | |

MOHAMAD SADRIEH ARCHITECTS

1 GATE 6 ROAD BLDG. A SUITE G

SAUSALITO CA, 94965

(415) 331-0410

127 TAYLOR ROAD RESIDENCE

TIBURON CA, 94920

APN 038-081-02

DATE: 6/4/2007

DRAWN BY:

SCALE: AS NOTED

JOB NO:

SHEET

A2.2

PRINT DATE: JULY.14.2007